Existing Lagoon
(Eliminate Discharge and Use
As On-Site Sludge Storage)

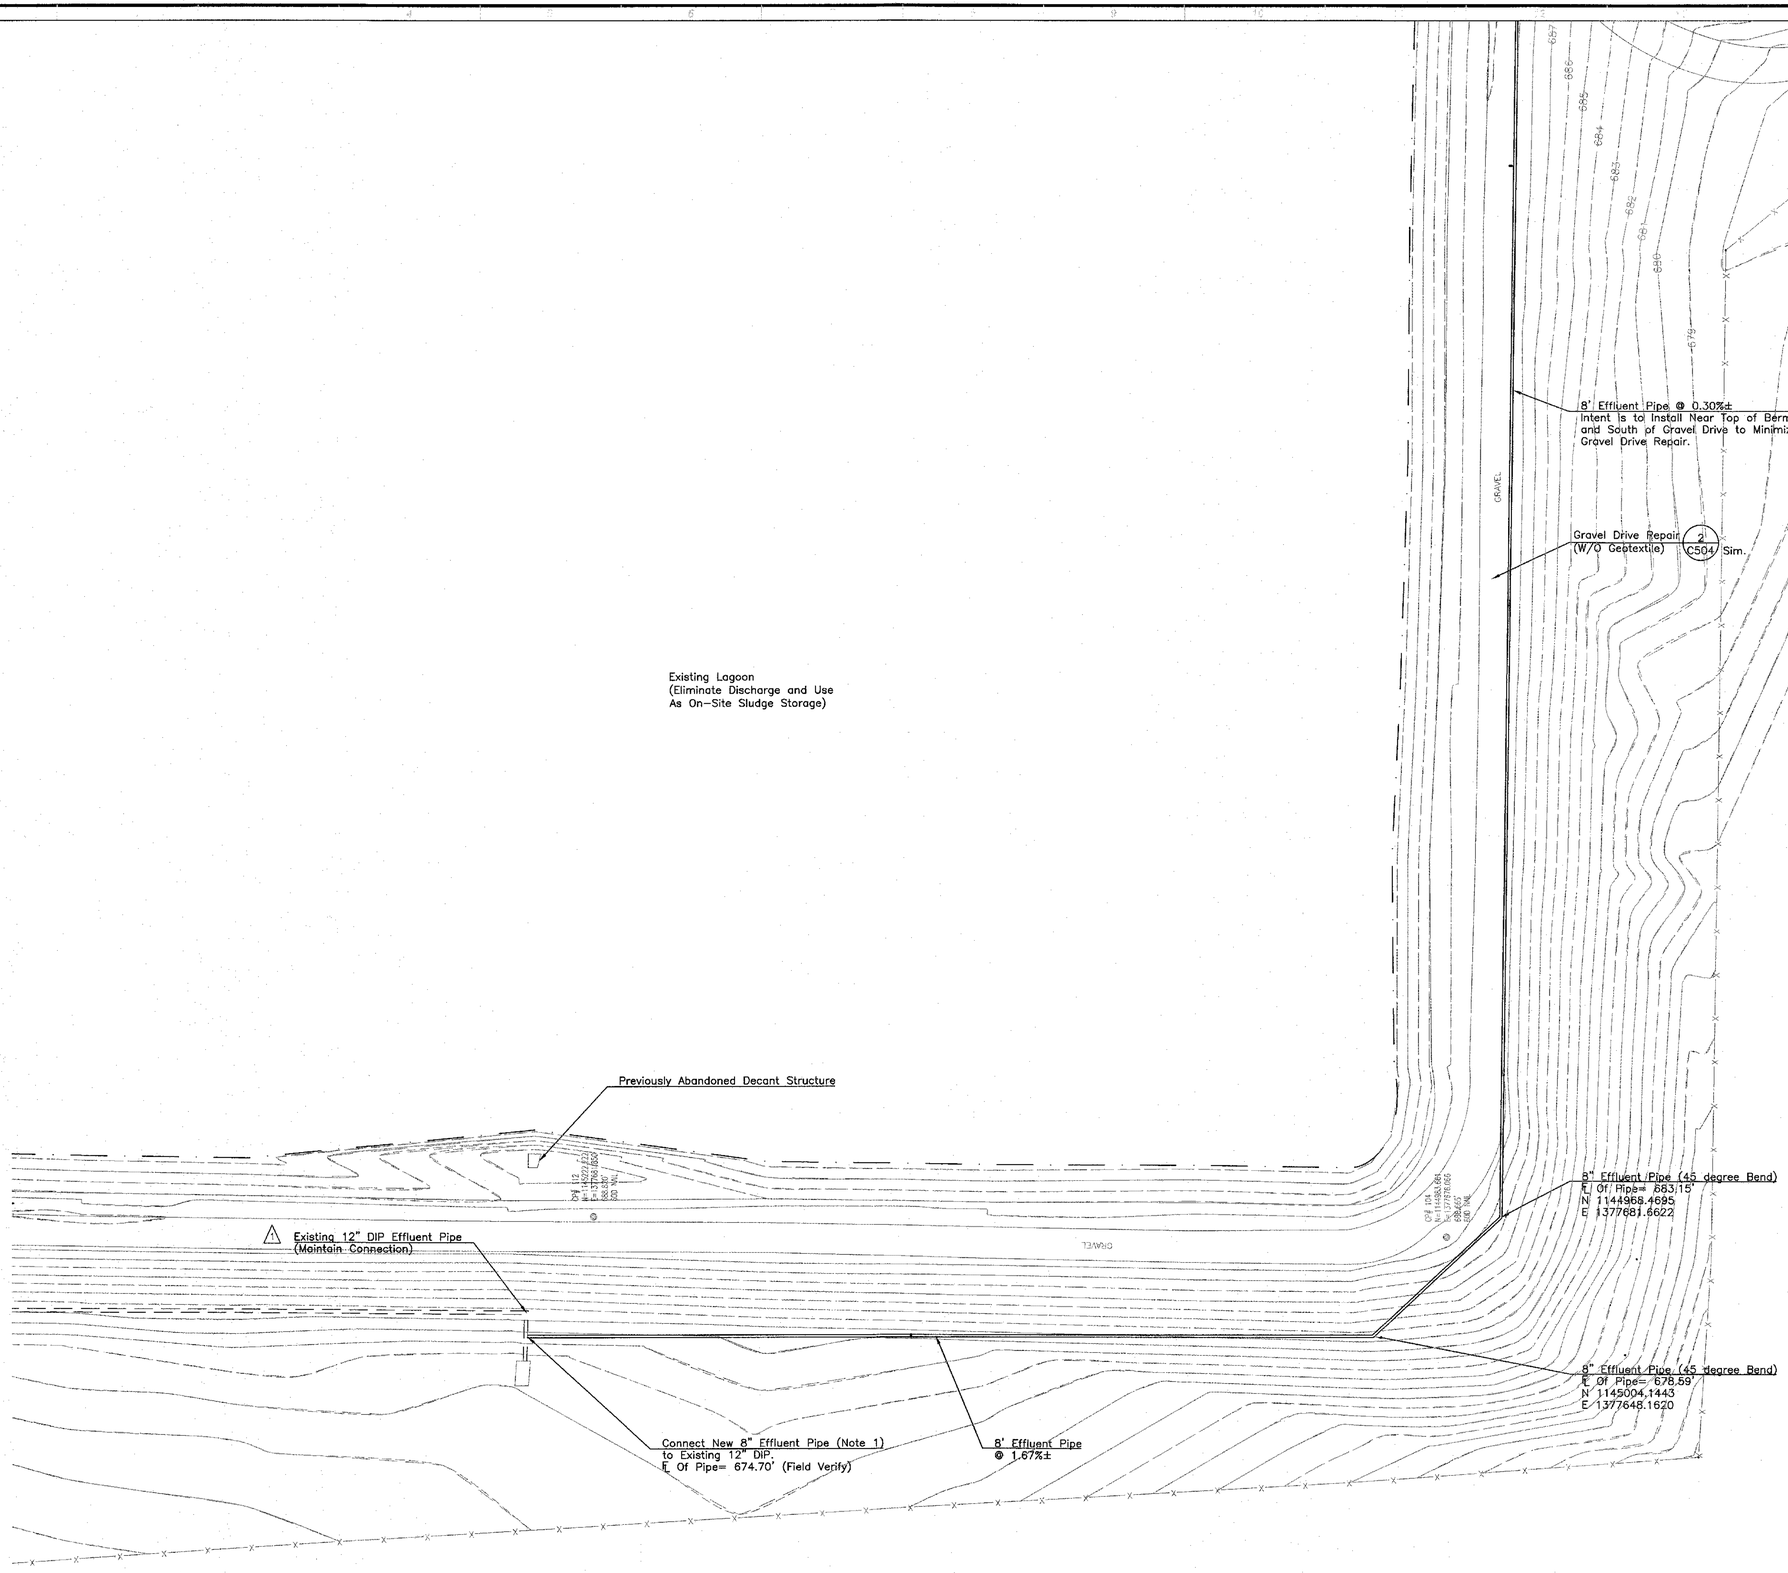

General Note:
1. Contractor Shall Field Verify Elevation of Existing Effluent Pipe Before Installing Effluent Line.

Revisions No.	Date	Description	Initials
1	1-4-2017	Admin revisions	TAT

STATE OF MISSOURI
THOMAS ARTHUR TRABUE
NUMBER E-22832
REGISTERED PROFESSIONAL ENGINEER
1/4/2017

Thomas A. Trabue
MO-E 22832
Expires: 12-31-2018

McCLURE ENGINEERING CO.
building strong communities.
1901 Pennsylvania Drive
Columbia, MO 65202
P 573-814-1568
F 573-814-1128
MISSOURI CERTIFICATE OF AUTHORITY NO. E-2006023253
EXPIRES: DECEMBER 31, 2018

City of Sweet Springs
Wastewater Treatment Improvements

Piping Layout Plan

Client Proj #	007380
THHinc Proj #	007380
Engineer:	TPW
Designer:	TPW
Drafter:	GRK
Plotted:	

DWG. C105
SHT. 7 OF 15

P:\Civil - Structural\7380 - Sweet Spngs - WW Improvements\Dwg\7380-Plans.dwg