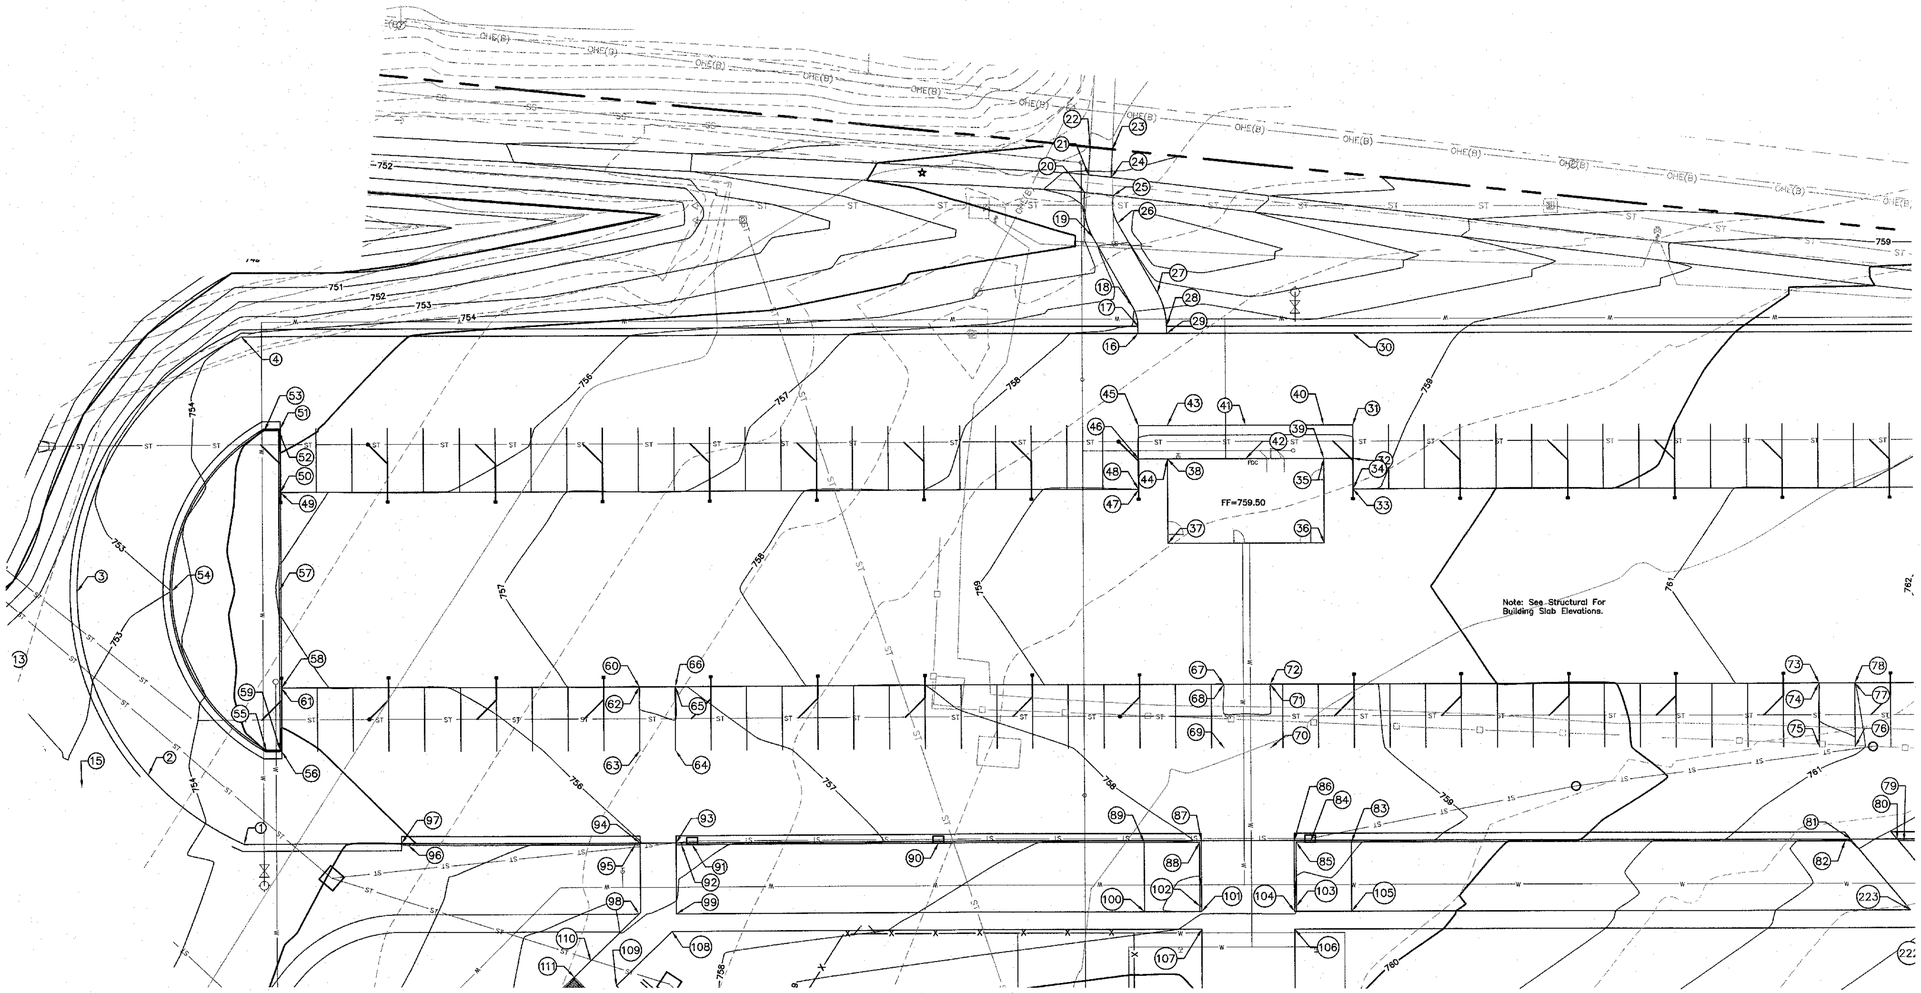

N

0 20 40

SCALE: 1"=20'

811 Know what's below. Call before you dig.

GENERAL NOTES: (APPLIES TO ALL GRADING PAGES)

1. LVC Material – Parking Lots: The upper 1 foot of subgrade shall consist of rollstone compacted to at least 95% of the "Standard" maximum dry density. Wasteline shall not be used under the parking lots. One foot thickness of rollstone compacted subgrade includes the Crushed Stone Base called out in pavement section details.
2. LVC Material – Building Footprint: Under barn use 1' LVC material – same as parking lots – Only if alternative 2 is selected.
3. Grading contours are shown to catch existing grades based on digital surfaces. Contractor to shape and transition grades to be in general conformance with the plans and to provide a final surface that drains and is uniform.

Point Table				
Point #	Raw Description	Elevation	Northing	Easting
1	Start/End Radius	754.239	1137821.9754	1678628.4658
2	Spot Elev.	753.604	1137841.6287	1678601.7258
3	Spot Elev.	752.500	1137893.4755	1678582.1071
4	Start/End Radius	754.238	1137964.9754	1678628.4660
16	Spot Elev.	758.306	1137964.9754	1678879.2158
17	Start/End Radius	758.207	1137967.0416	1678879.2158
18	Start/End Radius	757.936	1137972.4399	1678877.8001
19	Start/End Radius	756.855	1137992.0693	1678866.7437
20	Corner	756.231	1138004.6328	1678864.5394
21	Corner	756.135	1138009.5488	1678865.5795
22	Match Existing	755.234	1138017.3617	1678866.0984
23	Match Existing	755.170	1138016.7018	1678872.3551
24	Corner	756.217	1138008.8453	1678872.0059
25	Start/End Radius	756.314	1138003.7623	1678872.4919
26	Start/End Radius	756.699	1137995.9954	1678873.7141
27	Start/End Radius	757.780	1137976.3660	1678884.7704
28	Start/End Radius	758.248	1137967.0416	1678887.2158
29	Spot Elev.	758.347	1137964.9754	1678887.2158
30	Spot Elev.	758.612	1137964.9754	1678939.1637
31	Bottom of Ramp	758.800	1137938.9754	1678939.1642
32	Top of Ramp	759.346	1137929.6004	1678939.1637
33	Top of Slab	759.400	1137920.9754	1678939.1637
34	Finished Grade	758.900	1137921.0754	1678939.2637
35	Finished Floor	759.500	1137929.6004	1678931.0596
36	Finished Floor	759.500	1137905.8087	1678931.0596

Point Table				
Point #	Raw Description	Elevation	Northing	Easting
37	Finished Floor	759.500	1137905.8087	1678887.2680
38	Finished Floor	759.500	1137929.6004	1678887.2680
39	Top of Ramp	759.500	1137929.6004	1678931.0596
40	Bottom of Ramp	758.800	1137938.9754	1678931.0596
41	Spot Elev.	758.800	1137938.9754	1678909.1638
42	Spot Elev.	759.500	1137929.6004	1678909.1638
43	Bottom of Ramp	758.800	1137938.9754	1678887.2680
44	Top of Ramp	759.500	1137929.6004	1678887.2680
45	Bottom of Ramp	758.800	1137938.9754	1678879.1637
46	Top of Ramp	759.346	1137929.6004	1678879.1637
47	Top of Slab	759.400	1137920.9754	1678879.1637
48	Finished Grade	758.900	1137921.0754	1678879.0637
49	Top of Slab	755.800	1137920.9754	1678639.1637
50	Finished Grade	755.300	1137921.0754	1678639.1637
51	Spot Elev.	754.823	1137938.9754	1678639.1637
52	BOC	755.323	1137938.4754	1678638.6637
53	BOC	755.247	1137938.4754	1678634.7333
54	BOC	753.494	1137893.4754	1678608.6071
55	BOC	755.247	1137848.4754	1678634.7333
56	Spot Elev.	754.820	1137847.9754	1678639.1637
57	BOC	756.075	1137893.4754	1678638.6642
58	Top of Slab	755.800	1137865.9754	1678639.1637
59	BOC	755.323	1137848.4754	1678638.6637
60	Top of Slab	757.300	1137865.9754	1678739.1637
61	Finshed Grade	755.300	1137865.8754	1678639.1637

Point Table				
Point #	Raw Description	Elevation	Northing	Easting
62	Finshed Grade	756.800	1137865.8754	1678739.0642
63	Finished Grade	756.436	1137847.9754	1678739.1637
64	Finished Grade	756.586	1137847.9754	1678749.1637
65	Finished Grade	756.950	1137865.8754	1678749.2637
66	Top of Slab	757.450	1137865.9754	1678749.1637
67	Top of Slab	759.400	1137865.9754	1678902.6637
68	Finished Grade	758.900	1137865.8754	1678902.5637
69	Finished Grade	758.536	1137847.9754	1678902.6637
70	Finished Grade	758.536	1137847.9754	1678915.6637
71	Finished Grade	758.900	1137865.8754	1678915.7637
72	Top of Slab	759.400	1137865.9754	1678915.6637
73	Top of Slab	761.350	1137865.9754	1679069.1637
74	Finished Grade	760.850	1137865.8754	1679069.0637
75	Finished Grade	760.759	1137847.9754	1679069.1635
76	Finished Grade	760.909	1137847.9754	1679079.1637
77	Finished Grade	761.000	1137865.8754	1679079.2637
78	Top of Slab	761.500	1137865.9754	1679079.1637
79	BOC Start\End Taper	762.651	1137821.4754	1679092.6406
80	Flow Line	762.115	1137821.9754	1679090.7260
81	Flow Line	761.871	1137821.9754	1679077.7346
82	BOC Start/End Taper	762.334	1137821.4754	1679076.2346
83	BOC	758.922	1137821.4754	1678938.1642
84	BOC	758.638	1137821.4754	1678926.6637
85	BOC	758.527	1137821.4754	1678922.6637
86	Flow Line	758.027	1137821.9754	1678922.1637

Point Table				
Point #	Raw Description	Elevation	Northing	Easting
87	Flow Line	758.027	1137821.9754	1678896.1637
88	BOC	758.527	1137821.4754	1678895.6637
89	BOC	758.342	1137821.4754	1678880.1690
90	BOC	757.676	1137821.4754	1678822.6663
91	BOC	756.878	1137821.4754	1678753.6690
92	BOC Start/End Taper	756.844	1137821.4754	1678750.6690
93	Flow Line	756.326	1137821.9754	1678749.1690
94	Flow Line	755.990	1137821.9754	1678739.1690
95	BOC Start/End Taper	756.466	1137821.4754	1678737.6690
96	BOC Start/End Taper	755.467	1137821.4754	1678674.4728
97	Flow Line	754.935	1137821.9754	1678672.4728
98	Corner	756.959	1137801.9754	1678738.7165
99	Corner	757.157	1137801.9754	1678749.1690
100	Corner	758.788	1137801.9754	1678880.1690
101	Corner	758.987	1137801.9754	1678896.1637
102	BOC Start/End Taper	759.415	1137803.4754	1678895.6637
103	BOC Start/End Taper	759.415	1137803.4754	1678922.6637
104	Corner	758.987	1137801.9754	1678922.1637
105	Corner	759.345	1137801.9754	1678938.1642
106	Corner	759.082	1137796.9754	1678922.1637
107	Corner	759.082	1137796.9754	1678896.1637
108	Corner	757.255	1137796.9754	1678747.9222
109	Corner	757.550	1137781.7480	1678732.2387
110	Corner	757.546	1137788.8001	1678725.1466
111	BOC	757.669	1137784.2722	1678720.4831

STATE OF MISSOURI
THOMAS P WOOTEN
NUMBER E-2000150081
10-17-17
Thomas P. Wooten
MO-PE 2000150081
Exp. 12-31-2018

SOA
Architecture
Interior Design
Planning
Sustainability
2801 Woodard Drive, Suite 103
Columbia, MO 65202
573.443.1407
www.soa-inc.com
Missouri Certificate of Authority Number: 000826

MEP ENGINEER
MEM ENGINEERING
2801 Woodard Drive, Suite 105
Columbia, MO 65202
573.443.1407

STRUCTURAL ENGINEER
McCLURE ENGINEERING
1901 Pennsylvania Dr,
Columbia, MO 65202
573.814.1568
MO COA No. E-2006023253
Exp. December, 31 2018

City of Columbia Parks and Recreation Department

Clary Shy Agriculture Park

1751, 1769, & 1857 WEST ASH ST
COLUMBIA, MO 65203

ISSUE FOR PERMIT	
October 19, 2017	
REVISION	DATE

SITE GRADING

C0.12

SOA PROJECT 16052

If you must print this drawing, please recycle