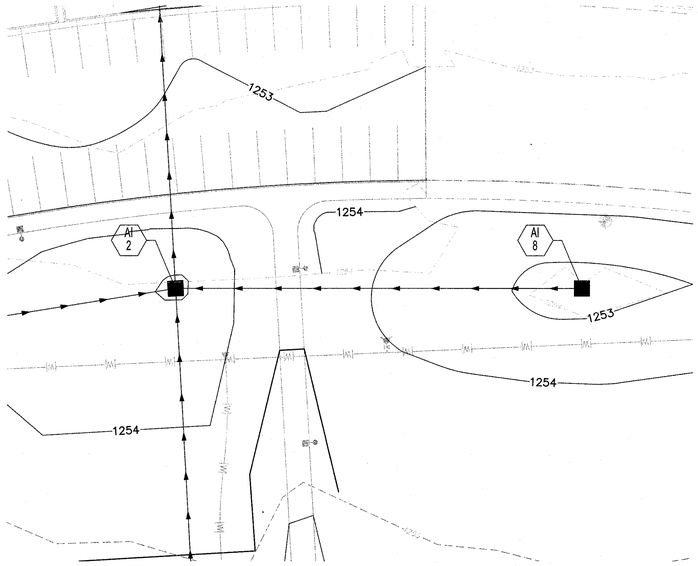

C-502 STORM SEWER PLAN RUN "C"
1"=20' H; 1"=5' V

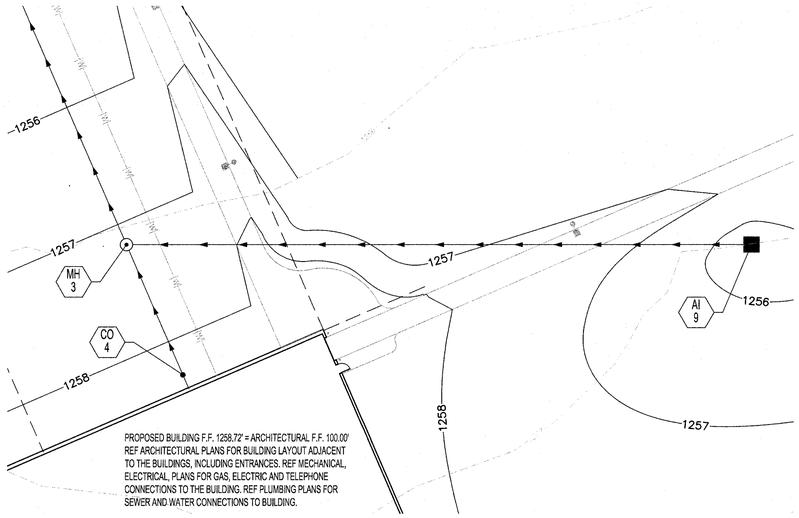

C-502 STORM SEWER PLAN RUN "D"
1"=20' H; 1"=5' V

CONTRACTOR - AIRPORT SECURITY
THE CONTRACTOR MUST NOT REMOVE ANY PERIMETER SECURITY FENCING WITHOUT PRIOR APPROVAL OF THE DIRECTOR OF AVIATION FOR THE SPRINGFIELD-BRANSON NATIONAL AIRPORT (SGF). THE CONTRACTOR MUST SUBMIT HIS CONSTRUCTION PLAN AND SCHEDULE TO THE DIRECTOR A MINIMUM OF 30 DAYS PRIOR TO ANY ACTIVITY WITHIN THE AIR OPERATIONS AREA (AOA). BY FEDERAL MANDATE/LAW THE DIRECTOR MUST SUBMIT THIS PLAN AND SCHEDULE TO THE TRANSPORTATION SECURITY ADMINISTRATION (TSA) FOR THEIR APPROVAL OF THE NEW SECURE PERIMETER OF THE AOA.

CONTRACTOR - USE EXTREME CAUTION
WORK ON THIS PROJECT SITE IS ON OR ADJACENT TO A COMMERCIALLY ACTIVE NATIONAL AIRPORT. THERE MAY BE SEVERE CONSEQUENCES FOR THE INTERRUPTION OF ANY AVIATION RELATED SERVICES CAUSED BY CONSTRUCTION ACTIVITIES.

THE CONTRACTOR MUST COMPLY WITH THE FAA ADVISORY CIRCULAR AC NO. 150/5370-2E "OPERATIONAL SAFETY ON AIRPORTS DURING CONSTRUCTION"

CONTRACTOR MUST MONITOR SPRINGFIELD GROUND CONTROL AT 121.900Mhz.

THE INFORMATION AND DATA SHOWN OR INDICATED ON THESE IMPROVEMENT PLANS WITH RESPECT TO EXISTING UNDERGROUND FACILITIES AND UTILITIES AT OR CONTIGUOUS TO THE SITE IS BASED ON INFORMATION AND DATA FURNISHED BY THE OWNERS OF SUCH UNDERGROUND FACILITIES AND UTILITIES OR BY OTHERS. NO GUARANTEE IS IMPLIED AS TO THE ACCURACY OR COMPLETENESS OF ANY SUCH INFORMATION OR DATA; AND CONTRACTOR SHALL HAVE FULL RESPONSIBILITY FOR i) REVIEWING AND CHECKING ALL SUCH INFORMATION AND DATA, (ii) LOCATING ALL UNDERGROUND FACILITIES AND UTILITIES SHOWN OR INDICATED ON THE IMPROVEMENT PLANS; (iii) COORDINATION OF THE WORK WITH THE OWNERS OF SUCH UNDERGROUND FACILITIES AND UTILITIES DURING CONSTRUCTION, AND (iv) THE SAFETY AND PROTECTION OF ALL SUCH UNDERGROUND FACILITIES AND UTILITIES AND REPAIR ANY DAMAGE THERETO RESULTING FROM THE WORK AT HIS EXPENSE.

UNDERGROUND UTILITIES

MISSOURI ONE CALL SYSTEM
MISSOURI ONE CALL
800-344-7483

NOTE:
1. ALL HORIZONTAL AND VERTICAL LOCATIONS OF EXISTING UTILITIES TO BE CONSIDERED AS APPROXIMATE ONLY. CONTRACTOR TO VERIFY EXISTING LOCATIONS PRIOR TO FABRICATION AND CONSTRUCTION.
2. PIPE LENGTHS ARE FROM CENTER OF STRUCTURE TO CENTER OF STRUCTURE.
3. PIPES LENGTHS WITH FLARED END SECTIONS ARE TO THE INVERT OF THE FLARED END SECTION.
4. CURB INLET TOPS ARE TO THE BACK OF CURB.

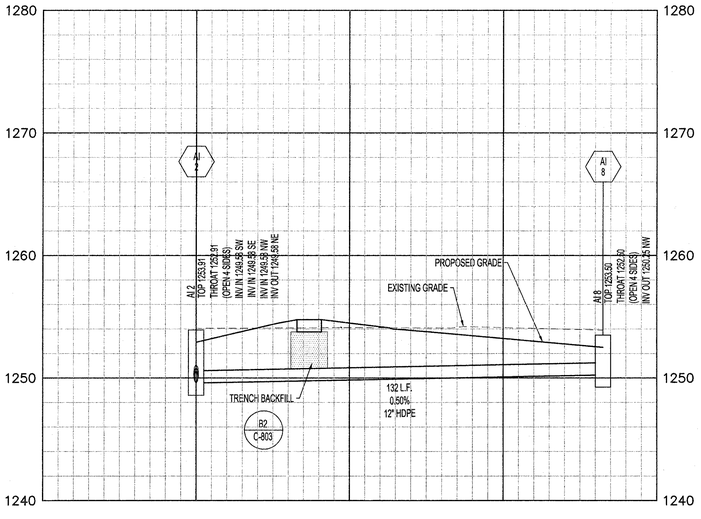

C-502 STORM SEWER PROFILE RUN "C"
1"=20' H; 1"=5' V

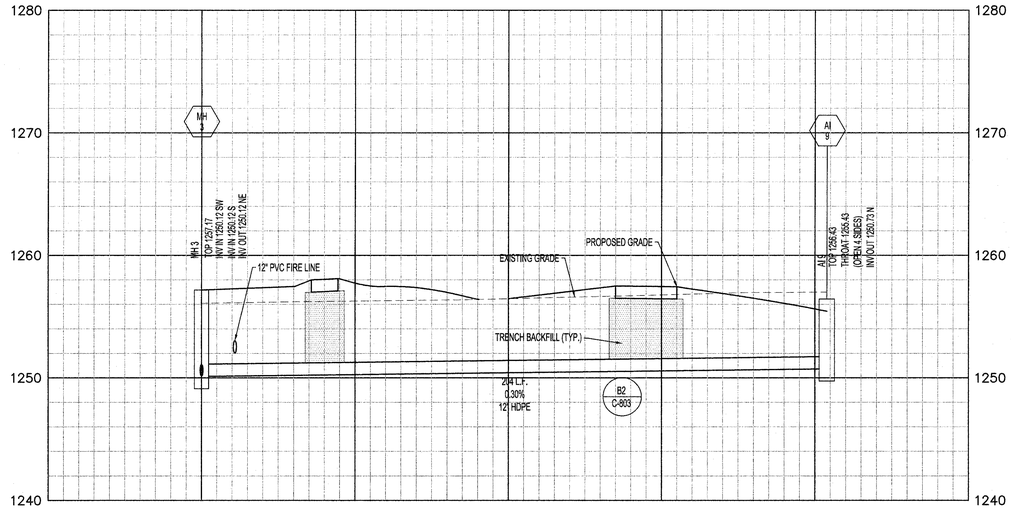

C-502 STORM SEWER PROFILE RUN "D"
1"=20' H; 1"=5' V

JACOBS
501 North Broadway, Saint Louis, Missouri 63102
TEL: 314.335.4000
JACOBS ENGINEERING GROUP, INC.
Missouri State Certificate of Authority #000704

Consultant - Civil
MILLENNIA PROFESSIONAL SERVICES OF ILLINOIS, LTD
11 Executive Drive, Suite 12
Fairview Heights, Illinois, 62208
Tel: 618-624-8610
Missouri State Certificate of Authority #2012009247

STATE OF MISSOURI
ERIC R. OLSON
NUMBER E-28164
REGISTERED PROFESSIONAL ENGINEER

DATE: 6/29/2018
Eric R. Olson, P.E. - Civil Engineer
Registration #: E-28164

REV	DESCRIPTION	DATE

AVCRAD PHASE 3A ADDITION
1107th THEATER AVIATION SUSTAINMENT MAINTENANCE GROUP

MISSOURI ARMY NATIONAL GUARD
GREENE COUNTY
SPRINGFIELD, MISSOURI
CONTRACT NO. T1808-01

NATIONAL GUARD BUREAU
NGB PROJECT NO. 290109

Key Plan:

Scales:

1" = 20' HORIZONTAL
0 10' 20' 40' 60'
0 2.5' 5' 10' 15'
1" = 5' VERTICAL

Project No.: T1808-01

Drawing Title:

STORM SEWER
PLAN & PROFILE

Date: 29 JUNE 2018
Designed: EO
Drawn: RW
Checked: MR
Drawing No.: C-502
42 of 322

JACOBS PROJECT NO. F3W91001
7/27/2018 6:59:03 AM BIM 360://us-F3W91000-TASMG-ARCH/MOARNG TASMG-ARCH-V17.rvt