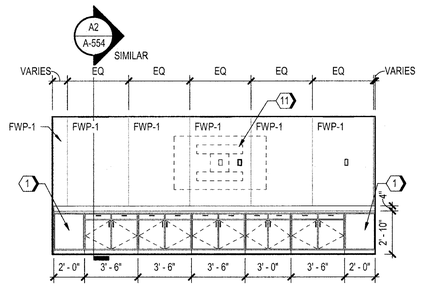

D1 INTERIOR ELEVATION - B210 WEST
1/4" = 1'-0"
A-106b

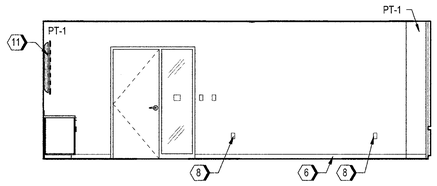

D2 INTERIOR ELEVATION - B210 - NORTH
1/4" = 1'-0"
A-106b

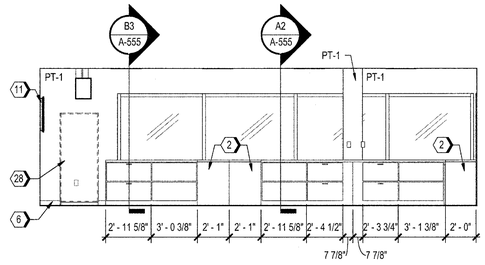

D3 INTERIOR ELEVATION - B242 - WEST
1/4" = 1'-0"
A-401

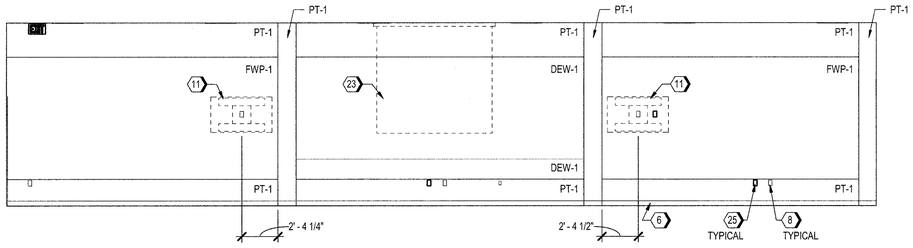

C1 INTERIOR ELEVATION - B221 - WEST
1/4" = 1'-0"
A-106b

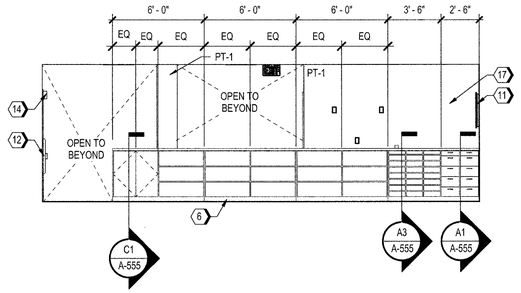

C3 INTERIOR ELEVATION - B242 - EAST
1/4" = 1'-0"
A-401

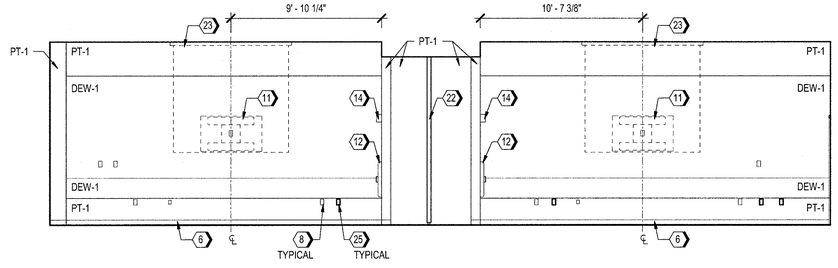

B1 INTERIOR ELEVATION - B221 - NORTH
1/4" = 1'-0"
A-106b

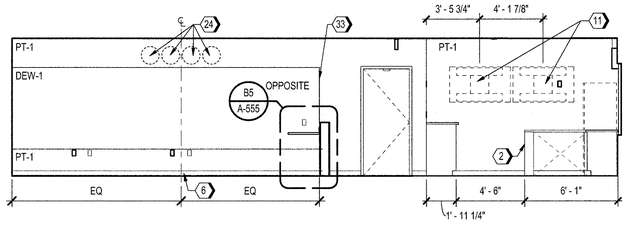

B3 INTERIOR ELEVATION - B242 - SOUTH DESKS
1/4" = 1'-0"
A-401

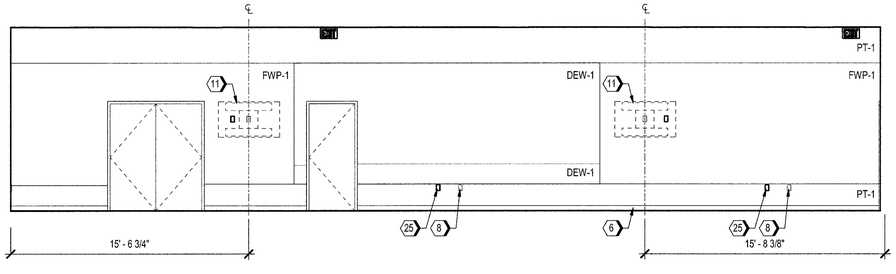

A1 INTERIOR ELEVATION - B221B - EAST
1/4" = 1'-0"
A-106b

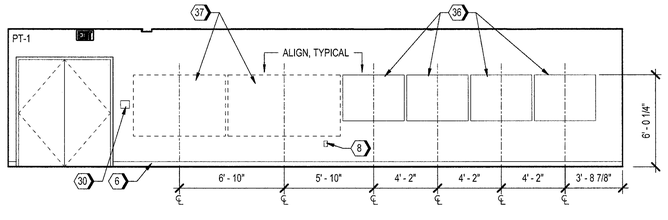

A3 INTERIOR ELEVATION - CIRCULATION B215 - WEST
1/4" = 1'-0"
A-401

INTERIOR ELEVATION GENERAL NOTES

1. FOR TYPICAL TOILET ACCESSORY MOUNTING HEIGHTS AND DETAILS - REFER TO A-421
2. FOR FINISH MATERIAL LEGEND - REFER TO I-601

INTERIOR ELEVATION KEYED NOTES

NOTE: NOT ALL KEYED NOTES MAY APPEAR ON EACH DRAWING

1. WASTE/RECYCLE PULL OUT CABINET - REFER TO A4/A-554
2. FINISHED END PANEL
3. REFRIGERATOR (GFGI)
4. VENDING MACHINE (GFGI)
5. FILLER PANEL - REFER TO B5/A-554
6. BASE, AS SCHEDULED
7. METAL LOCKER (TYPE L-1)
8. WALL OUTLET - REFER TO ELECTRICAL
9. SHOWER ROD WITH CURTAIN ASSEMBLY - REFER TO A1/A-421
10. SHOWER BENCH - REFER TO A1/A-421
11. PROVIDE BLOCKING IN PARTITION FOR AV MONITOR (GFCI) AS REQUIRED. COORDINATE LOCATIONS IN FIELD WITH MOARNG. REFER TO ELECTRICAL AND TELECOM. FOR MOUNTING HEIGH REFER TO TO D4/A-421
12. SEMI-RECESSED FIRE PROTECTION CABINET
13. MAIL SORTER UNIT (GFGI)
14. FIRE EXTINGUISHER SIGNAGE
15. COPIER (GFCI)
16. EXPOSED STEEL SUPPORT, PAINTED - REFER TO STRUCTURAL
17. ELECTRICAL PANEL - REFER TO ELECTRICAL
18. WALL MOUNTED FIN TUBE REGISTER - REFER TO MECHANICAL
19. MICROWAVE (GFCI)
20. COFFEE MAKER (GFCI)
21. DISPLAY CASE
22. FOLDING PANEL PARTITION
23. MOTORIZED RECESSED PROJECTION SCREEN
24. WALL MOUNTED CLOCK (GFGI)
25. DATA RECEPTACLE - REFER TO TELECOM
26. 8'-0" PARTITION MOUNTED COAT RACK. PROVIDE WOOD BLOCKING AS REQUIRED - REFER TO D5/A-552
27. STAINLESS STEEL SINK AND SIDEBOARD - REFER TO PLUMBING
28. RADIO SECURE STORAGE(GFGI)
29. MECHANICAL GRILLE - REFER TO MECHANICAL - PAINT TO MATCH PARTITION
30. FIRE ALARM PANEL - REFER TO FIRE PROTECTION
31. CMU VENEER WITH INTEGRAL COLOR
32. LIGHT FIXTURE - REFER TO ELECTRICAL
33. ALIGN END CAP TRIM OF DEW-1 WITH GYPSUM BOARD FACE
34. FRONT LOADING WASHER / DRYER (GFGI)
35. ADA DOOR CONTROL PUSH PLATE
36. VISUAL DISPLAY UNIT (TB-2) - REFER TO D3/A-552
37. RELOCATED SAFETY BOARD (GFGI)
38. VERTICAL GYPSUM BOARD CONTROL JOINT - REFER TO C1/A-703
39. WALL CLEAN OUT - REFER TO PLUMBING

JACOBS
501 North Broadway, Saint Louis, Missouri 63102
TEL: 314.335.4000
JACOBS ENGINEERING GROUP, INC.
Missouri State Certificate of Authority #000704

Consultant - Civil
MILLENNIA PROFESSIONAL SERVICES OF ILLINOIS, LTD
11 Executive Drive, Suite 12
Fairview Heights, Illinois, 62208
Tel: 618-624-8610
Missouri State Certificate of Authority #2012009247

STATE OF MISSOURI
ROBERT ALAN MESSEL
NUMBER A-3930
REGISTERED ARCHITECT

Robert A. Messel, AIA
Architect
MO# A-3930

REV	DESCRIPTION	DATE

AVCRAD PHASE 3A ADDITION

1107th THEATER AVIATION SUSTAINMENT MAINTENANCE GROUP

MISSOURI ARMY NATIONAL GUARD
GREENE COUNTY
SPRINGFIELD, MISSOURI
CONTRACT NO. T1808-01

NATIONAL GUARD BUREAU
NGB PROJECT NO. 290109

Scales:
0 2' 4' 8' 12'
1/4" = 1'-0"

Project No.: T1808-01

Drawing Title:
ARCHITECTURAL
INTERIOR ELEVATIONS

Date: 29 JUNE 2018
Designed: AT
Drawn : NF
Checked: RY

Drawing No.:
A-414
139 of 322

JACOBS PROJECT NO. F3W91001
7/30/2018 12:02:02 PM BIM 360://us-F3W91000-TASMG-ARCH/MOARNG TASMG-ARCH-V17.rvt