## ROOF FRAMING PLAN NOTES

1. SEE SHEET S0.1 FOR GENERAL STRUCTURAL NOTES, INCLUDING MATERIAL STRENGTHS.
2. SEE SHEET S1.1 FOR COLUMN, FOOTING, AND CMU WALL REINFORCING SCHEDULES.
3. SEE SHEET S0.3 FOR LINTEL SCHEDULES.
4. REFER TO THE ARCHITECTURAL DRAWINGS AND/OR COORDINATE WITH THE ARCHITECT REGARDING MISSING DIMENSIONS.
5. ◄——► INDICATES SPAN DIRECTION OF ROOF DECK.
6. DECK BEARING ELEVATION AS INDICATED ON PLAN. DECK SLOPES UNIFORMLY BETWEEN THE INDICATED ELEVATIONS.
7. PROVIDE 1 1/2" - 22 GA. WIDE RIB METAL ROOF DECK CONTINUOUS OVER THREE SUPPORTS. PRIME & PAINT PER SPECIFICATIONS
8. SEE x/S0.4 FOR TYPICAL DECK ATTACHMENT TO SUPPORTING STEEL MEMBERS.
9. ADDITIONAL TENSION CONNECTION DESIGN LOADS INDICATED [10k] ON PLAN.
10. CAMBER FOR STEEL BEAMS INDICATED ON PLAN AFTER BEAM DESIGNATION AS : (c= 3/4").

STEEL ROOF JOISTS

11. TOP OF JOIST AT DECK BEARING ELEVATION.
12. SEE DETAIL 15/S0.4 FOR SPECIAL JOIST LOADING DIAGRAM.
13. SEE PLAN FOR ADDITIONAL CONCENTRATED LOADS FOR SPECIAL JOISTS.
14. SEE 17/S0.4 FOR TYPICAL ROOF OPENING FRAME. COORDINATE WITH ARCHITECTURAL AND MECHANICAL DRAWINGS FOR OPENING LOCATIONS AND SIZE.

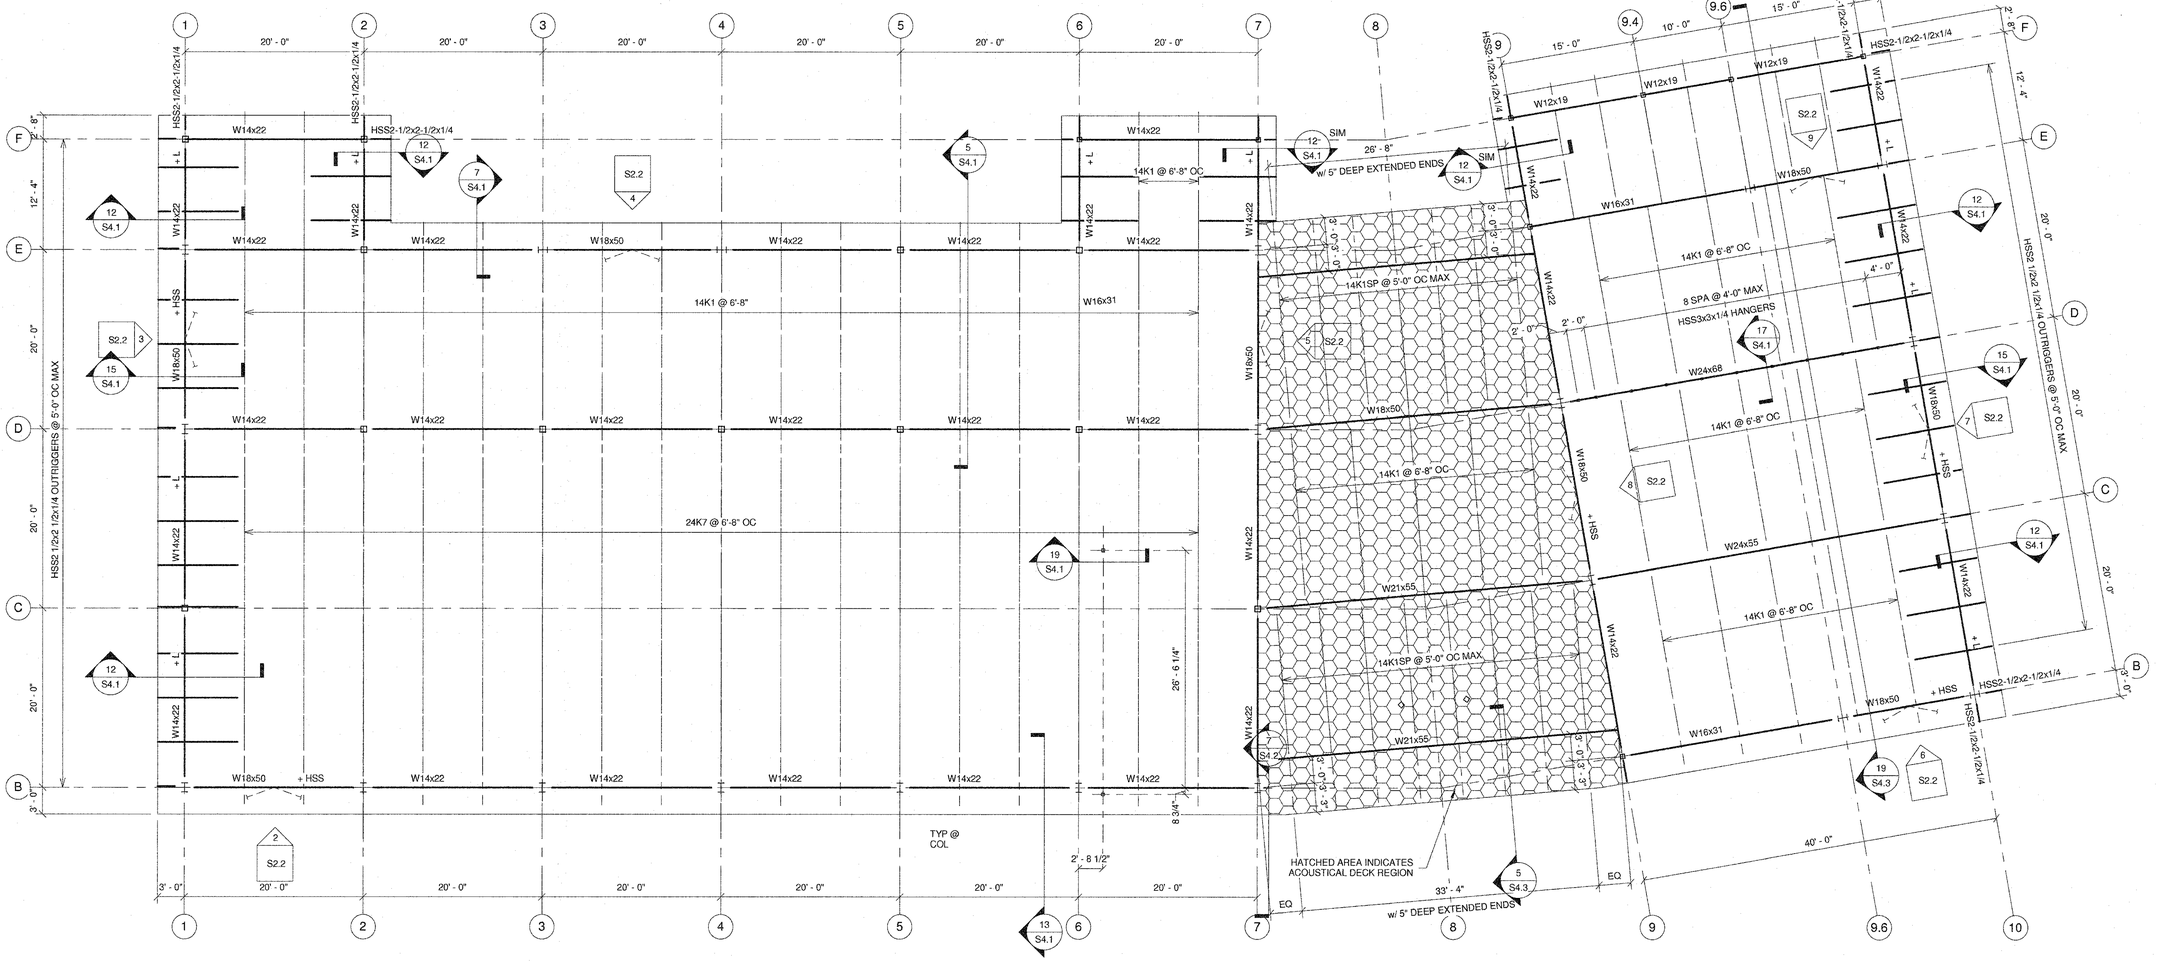


## STRUCTURAL HIGH ROOF FRAMING PLAN

SCALE: 1/8" = 1'-0"

NORTH

2017349 - BID/PERMIT SET - 09-12-18

The Seal and Signature apply only to the Document to which they are Affixed, and Expressly Declaim any Responsibility for Alterations, Additions, Deletions, Revisions, Reports, or other Documents or Instruments relating to or Intended to be used for any part or parts of the Architectural Work not Executed Hereby.
Copyright © 2018 by SSC Engineering, Inc.

STATE OF MISSOURI
RICHARD E. KWIATKOWSKI
NUMBER PE-2002016683
PROFESSIONAL ENGINEER
09/12/18
RICHARD E. KWIATKOWSKI
MO LIC#:PE-2002016683 EXP: 12/31/18

**CENTRAL MISSOURI PROFESSIONAL SERVICES, INC.**
CIVIL ENGINEER
MISSOURI STATE CERTIFICATE OF AUTHORITY #

**SSC ENGINEERING, INC.**
MECHANICAL/ELECTRICAL/PLUMBING ENGINEER
MISSOURI STATE CERTIFICATE OF AUTHORITY #001244

**SSC ENGINEERING, INC.**
STRUCTURAL ENGINEER
MISSOURI STATE CERTIFICATE OF AUTHORITY #001244

The Architects Alliance inc.
Missouri State Certificate of Authority # 000143
631 West Main Street
Jefferson City, Missouri
(573) 636-5000 phone

**STRUCTURAL HIGH ROOF FRAMING PLAN**

**MISSOURI SOYBEAN INNOVATION CENTER**
**NEW OFFICE BUILDING**
**734 S. COUNTRY CLUB DRIVE**
**JEFFERSON CITY, MISSOURI**

PROJECT NO. 1613
DATE: SEPT. 12, 2018

**S2.1**