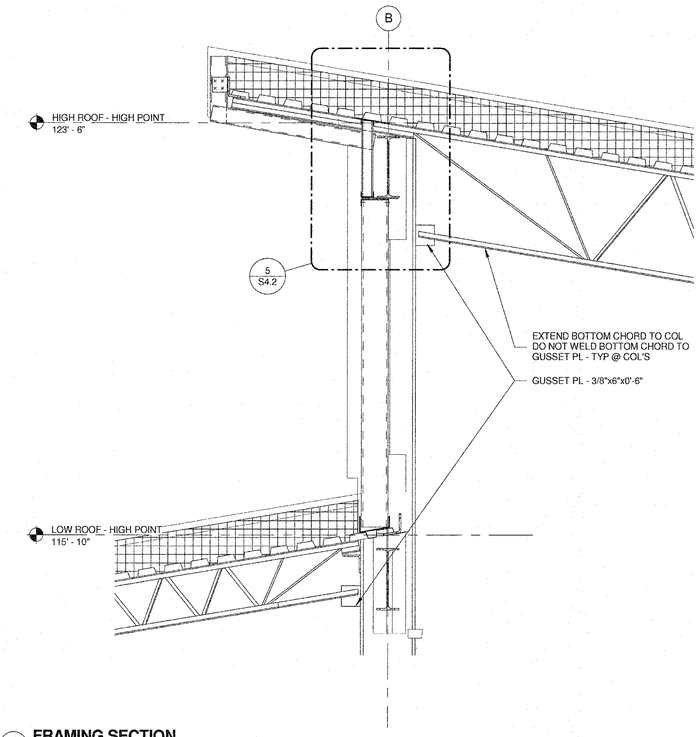

19 FRAMING SECTION
SCALE: 3/4" = 1'-0"

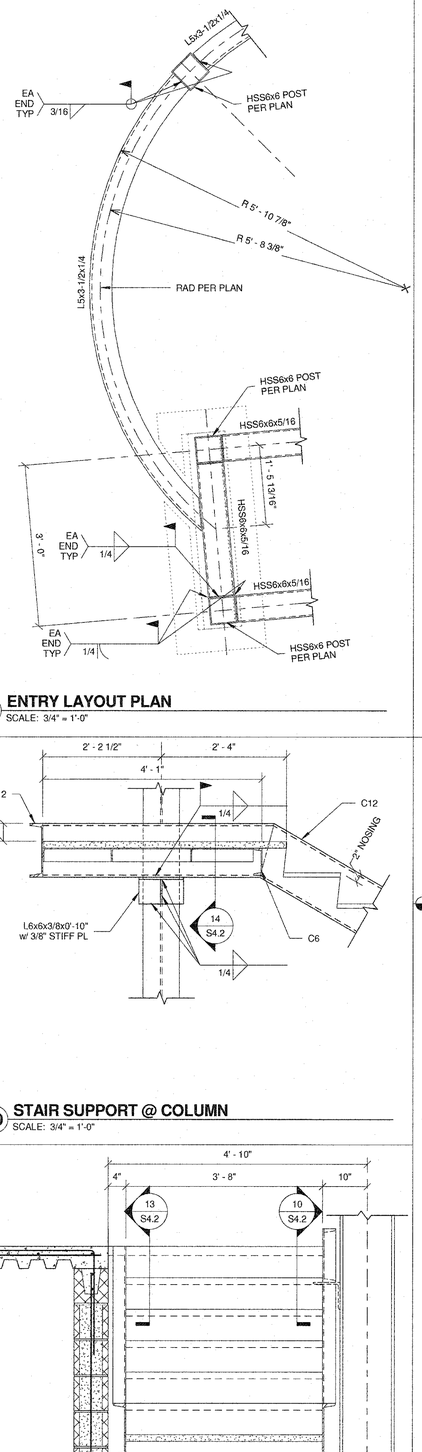

11 ENTRY LAYOUT PLAN
SCALE: 3/4" = 1'-0"

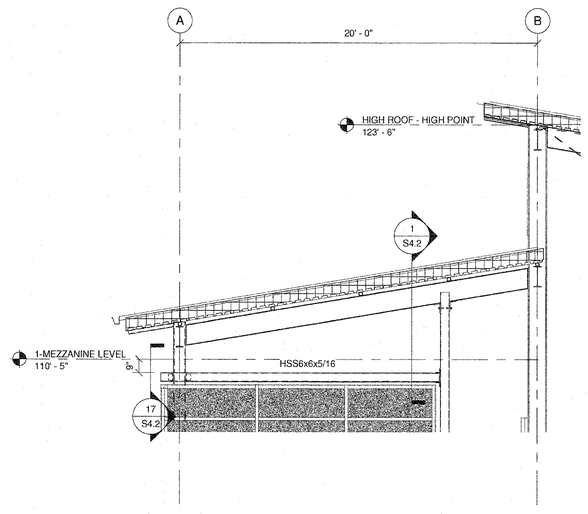

7 PARTIAL ELEVATION ADJACENT TO GRID 7
SCALE: 1/4" = 1'-0"

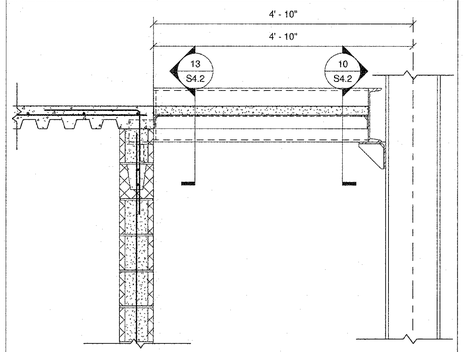

14 STAIR SECTION THRU TOP LANDING
SCALE: 3/4" = 1'-0"

10 STAIR SUPPORT @ COLUMN
SCALE: 3/4" = 1'-0"

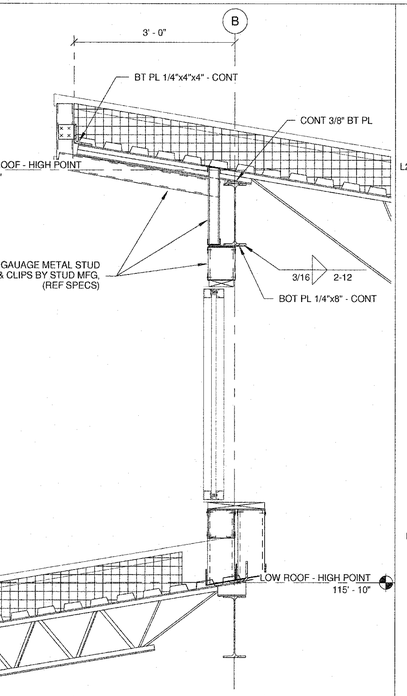

5 LOW ROOF CROSS SECTION - Callout 1
SCALE: 3/4" = 1'-0"

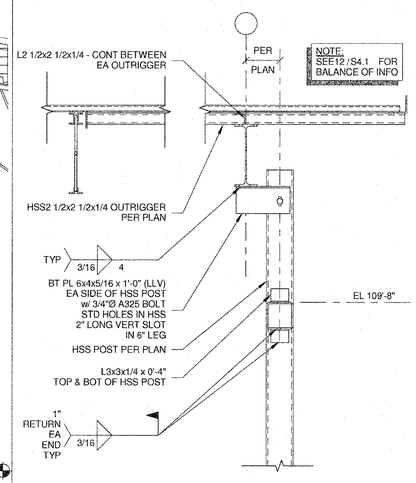

1 LOW ROOF ALONG GRID 7
SCALE: 3/4" = 1'-0"

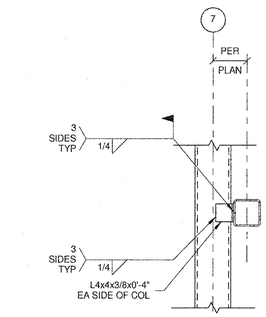

17 GIRT FRAMING TO COL A-7
SCALE: 3/4" = 1'-0"

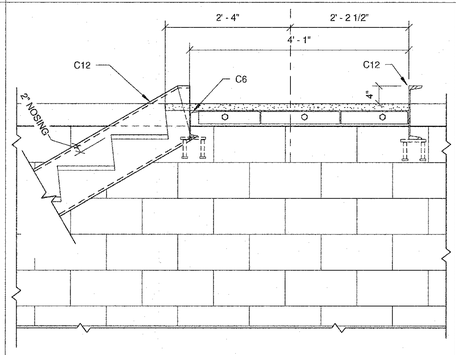

13 STAIR SUPPORT @ TOP LANDING
SCALE: 3/4" = 1'-0"

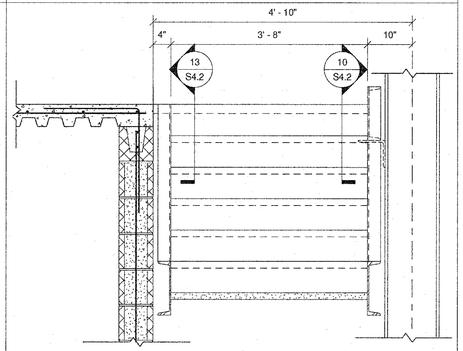

9 STAIR SECTION
SCALE: 3/4" = 1'-0"

The Seal and Signature apply only to the Document to which they are Affixed, and Exercise Disclaim any Responsibility for any Alterations made to the Plans, Records, or other Documents or Instruments relating to or Intended to be used for any part or parts of the Architectural Work Unless Done by Us.
Copyright © 2018 by SSC Engineering, Inc.

2017349 - BID/PERMIT SET - 09-12-18

STATE OF MISSOURI
RICHARD E. KWIATKOWSKI
NUMBER PE-2002016683
PROFESSIONAL ENGINEER
09/12/18

RICHARD E. KWIATKOWSKI
MO LIC#:PE-2002016683 EXP: 12/31/18

CENTRAL MISSOURI PROFESSIONAL SERVICES, INC.
CIVIL ENGINEER
MISSOURI STATE CERTIFICATE OF AUTHORITY #

SSC ENGINEERING, INC.
MECHANICAL/ELECTRIC/PLUMBING ENGINEER
MISSOURI STATE CERTIFICATE OF AUTHORITY #001244

SSC ENGINEERING, INC.
STRUCTURAL ENGINEER
MISSOURI STATE CERTIFICATE OF AUTHORITY #001244

The Architects Alliance inc.
Missouri State Certificate of Authority # 000143
631 West Main Street
Jefferson City, Missouri
(573) 636-5000 phone

STRUCTURAL FRAMING SECTIONS

MISSOURI SOYBEAN INNOVATION CENTER
NEW OFFICE BUILDING
734 S. COUNTRY CLUB DRIVE
JEFFERSON CITY, MISSOURI

PROJECT NO. 1613
DATE: SEPT. 12, 2018

S4.2